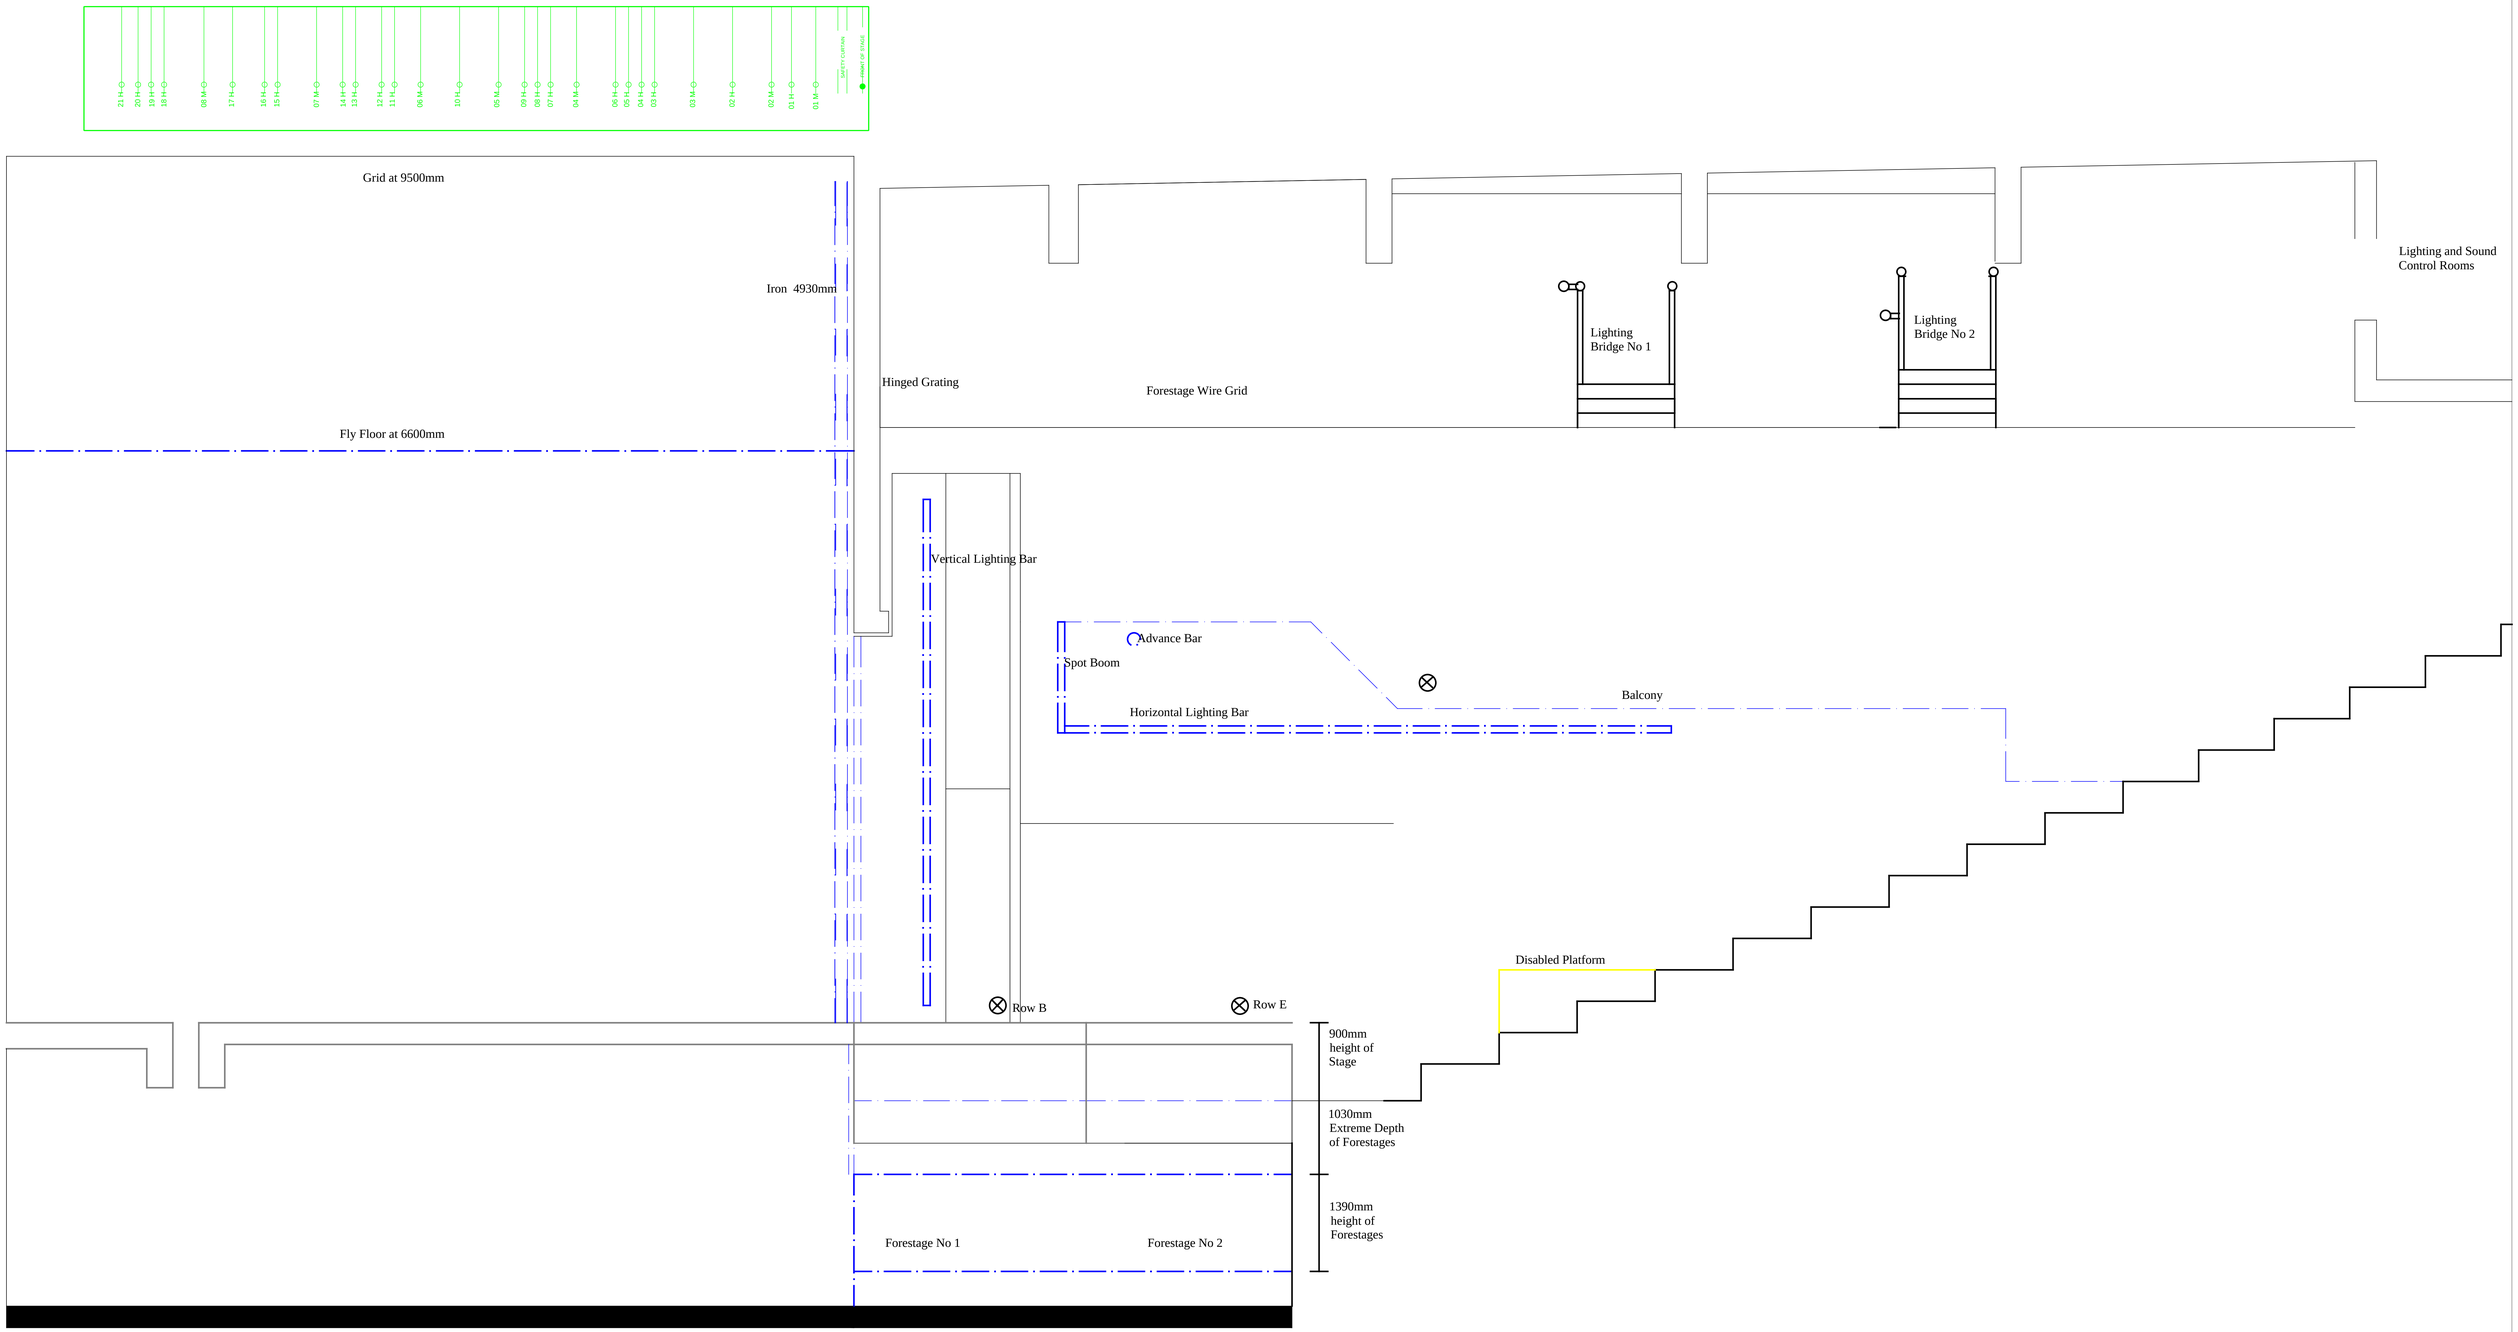

0 METRES 5 10

Design Disclaimer: For the avoidance of doubt, the Lighting Designer is not qualified to determine the structural and electrical appropriateness of their designs and is not responsible and cannot be held liable for any improper engineering, construction, rigging or handling methods or for any improper use of structures or equipment that may be employed to realise the design.

It is not the responsibility of the Lighting Designer to ensure that the design complies with local fire, health and safety regulations. In the event that the design is found not to comply, the Lighting Designer will adjust the design in consultation with the Theatre to ensure that it does comply with such regulations.

Production:

Theatre: Nuffield Theatre

Scale: 1:25 @ A0	Drawn by: J. KENNION	
Date: 21/08/2010	DWG NO: 1 of 2	
Rev. Date: 21/08/2010	Revision: Draft 1	

Director:

Designer:

a a

Set Section